


Develine RQ Series Microcements

microcement installation for a decorative shower stall

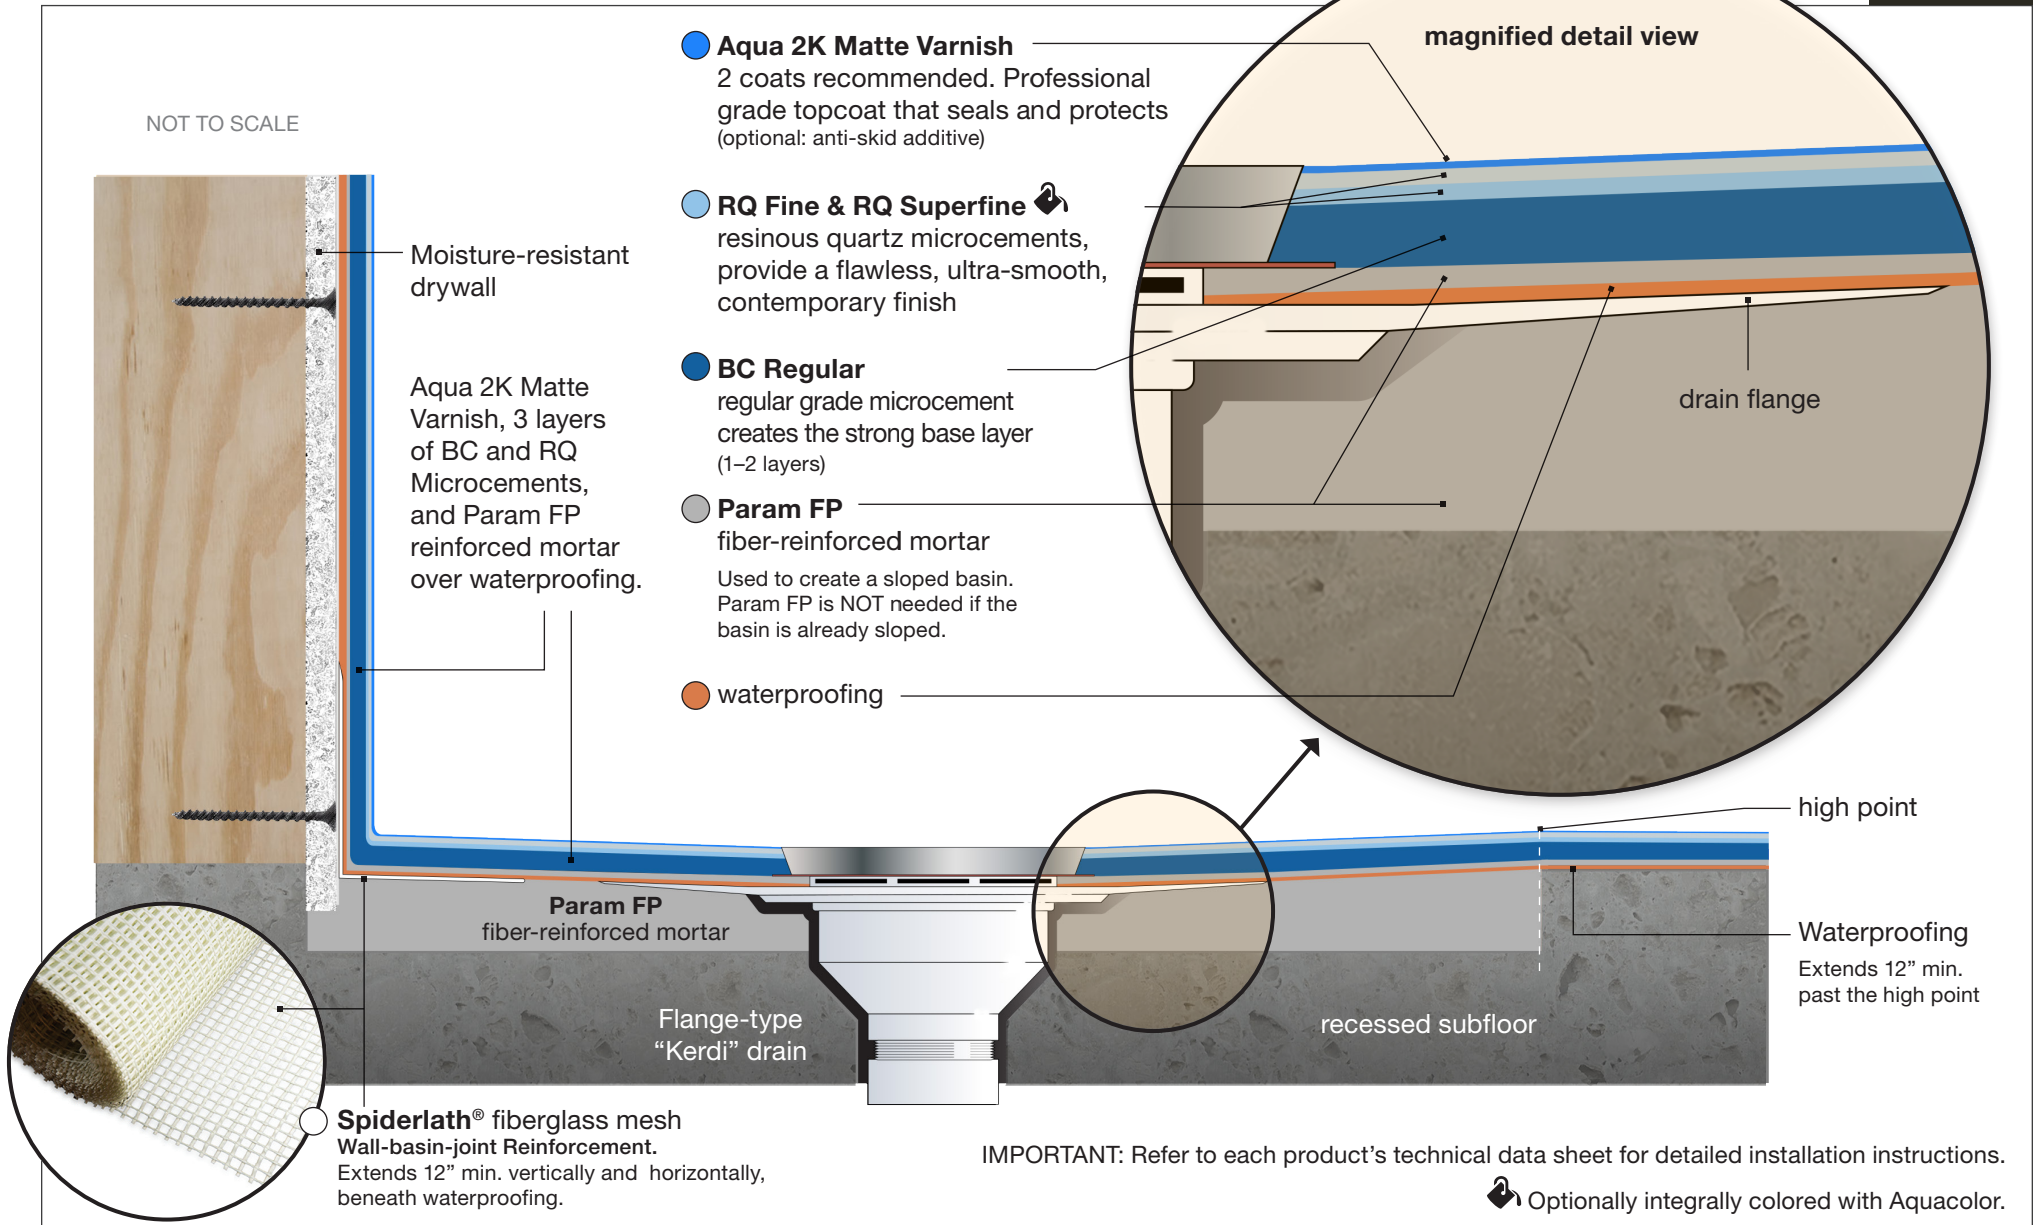

DEVELINE

20 Haypress Road, Suite 323 Cranbury, NJ 08512 | develine-microcement.com | 1.866.835.6595